PLOT PLAN

LOT 6,7&8 BLOCK 1 SUBDIVISION TOWN OF SEVERANCE

COUNTY OF WELD STATE OF COLORADO

ADDRESS 125 W 4TH AVENUE, SEVERANCE

LOCATION AND DIMENSIONS OF EXISTING IMPROVEMENTS PROVIDED BY CLIENT. INFORMATION SHOWN NOT VERIFIED BY KING SURVEYORS.

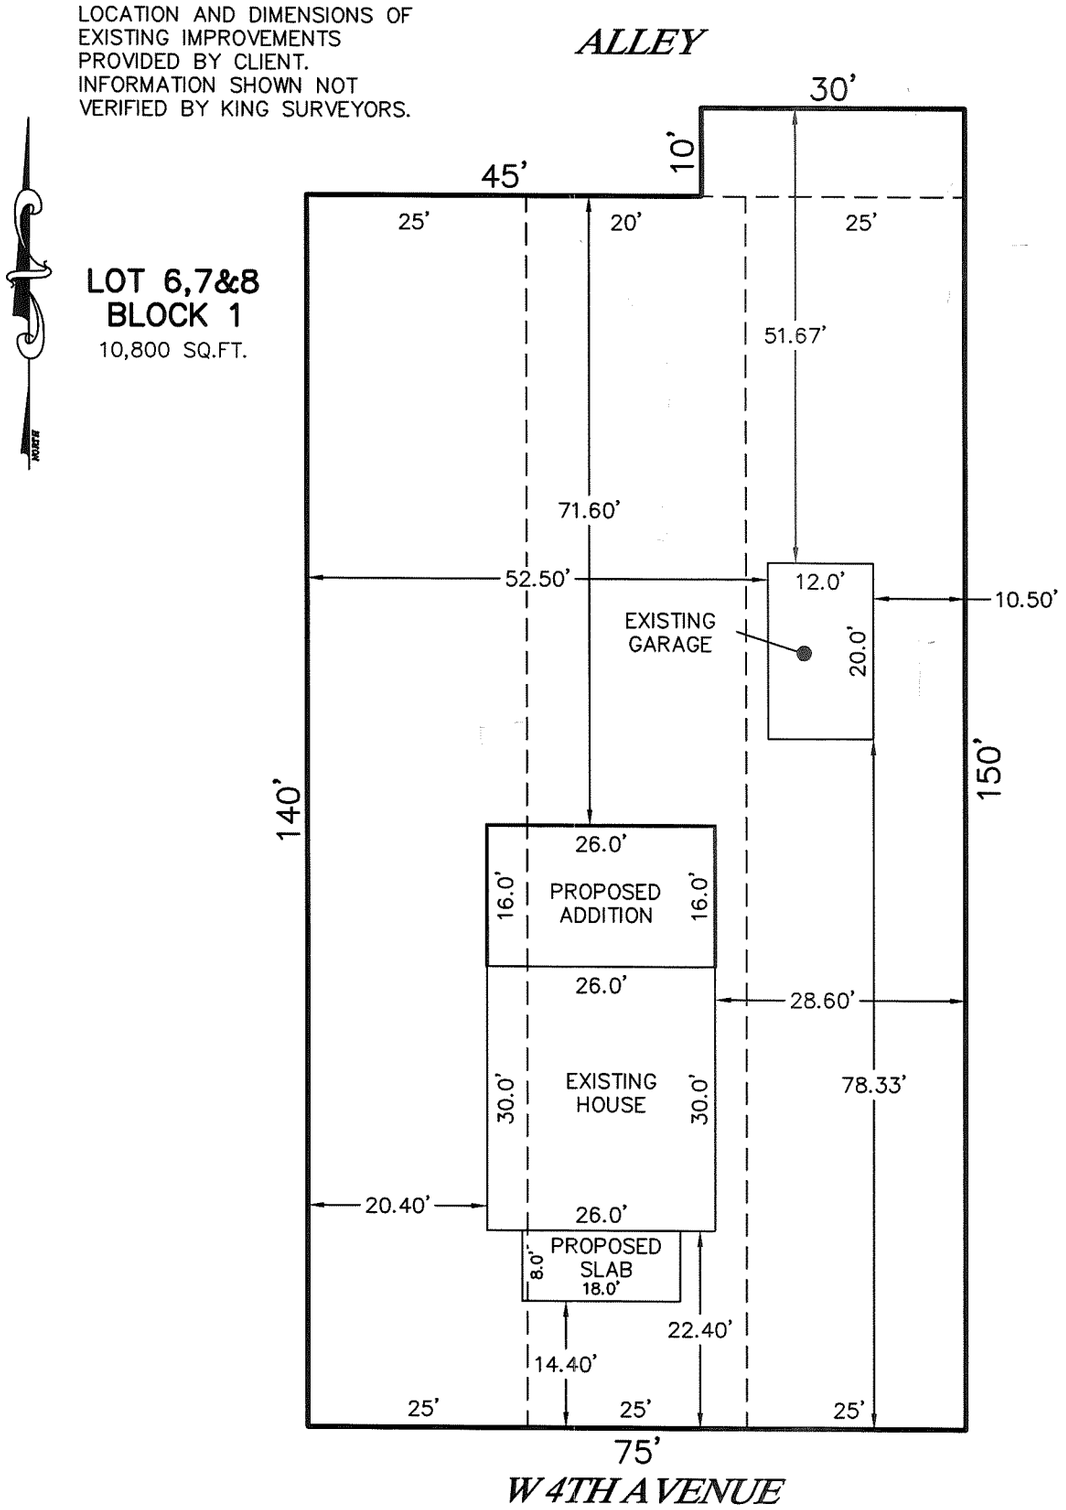

*NOTE: IT IS THE RESPONSIBILITY OF THE OWNER AND/OR CONTRACTOR TO VERIFY ALL DIMENSIONS, ELEVATIONS AND HEIGHT REGULATIONS (WHICH MAY AFFECT BUILDING SETBACKS) PRIOR TO CONSTRUCTION.

KING SURVEYORS
650 E. Garden Drive | Windsor, Colorado 80550
phone: (970) 686-5011 | fax: (970) 686-5821
www.kingsurveyors.com

DRAWN BY: RDS
SCALE: 1"=20'
DATE: 4/11/2017
JOB NO. 2014060-A
CLIENT: KALEY